
Neshama Hospice
Ganz Family Building



View of Bedroom and Private Outdoor Garden Area




View of Great Room

Presentation Drawings for:
Neshama Hospice
3 Cadillac Avenue, North York, ON M3H 1R9

Neshama Hospice

NESHAMA
HOSPICE

Hilditch Architect Inc.
401 Richmond Street West, Suite 139
Toronto, Ontario M5V 3A8
t: (416) 977-7877 f: (416) 977-8460
www.hilditch-architect.com

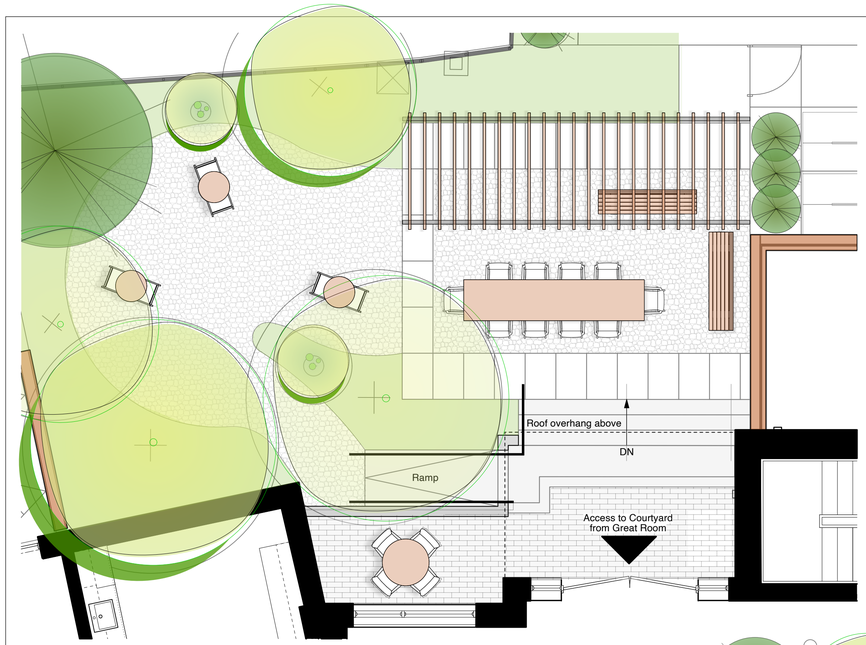

Outdoor Garden Plan

Scale: 1:50



Site Plan

Scale: 1:125

N

Presentation Drawings for:

Neshama Hospice

3 Cadillac Avenue, North York, ON M3H 1R9

Neshama Hospice

NESHAMA HOSPICE


Hilditch Architect Inc.

401 Richmond Street West, Suite 139
Toronto, Ontario M5V 3A8
t: (416) 977-7877 f: (416) 977-8460
www.hilditch-architect.com



Ground Floor Plan (Block A)

Scale: 1:75

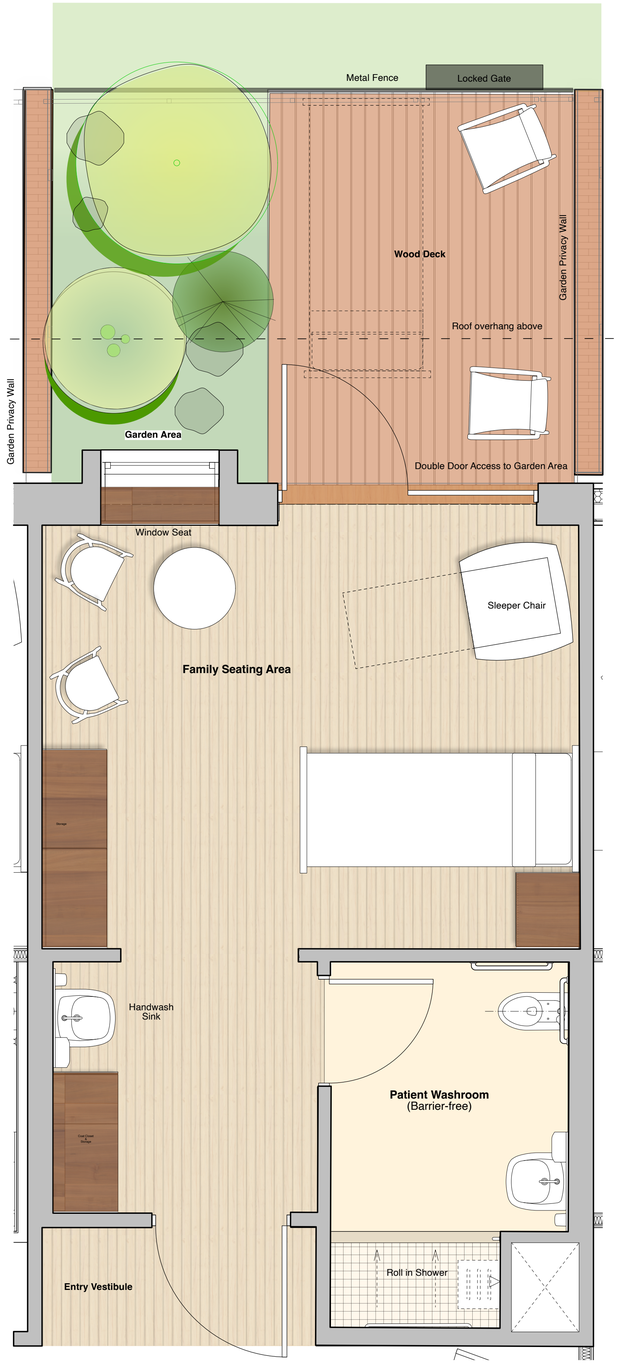

Bedroom Floor Plan

Scale: 1:25

Presentation Drawings for:

Neshama Hospice


3 Cadillac Avenue, North York, ON M3H 1R9

Neshama Hospice

NESHAMA HOSPICE

Hilditch Architect Inc.

401 Richmond Street West, Suite 139
Toronto, Ontario M5V 3A8
t: (416) 977-7877 f: (416) 977-8460
www.hilditch-architect.com

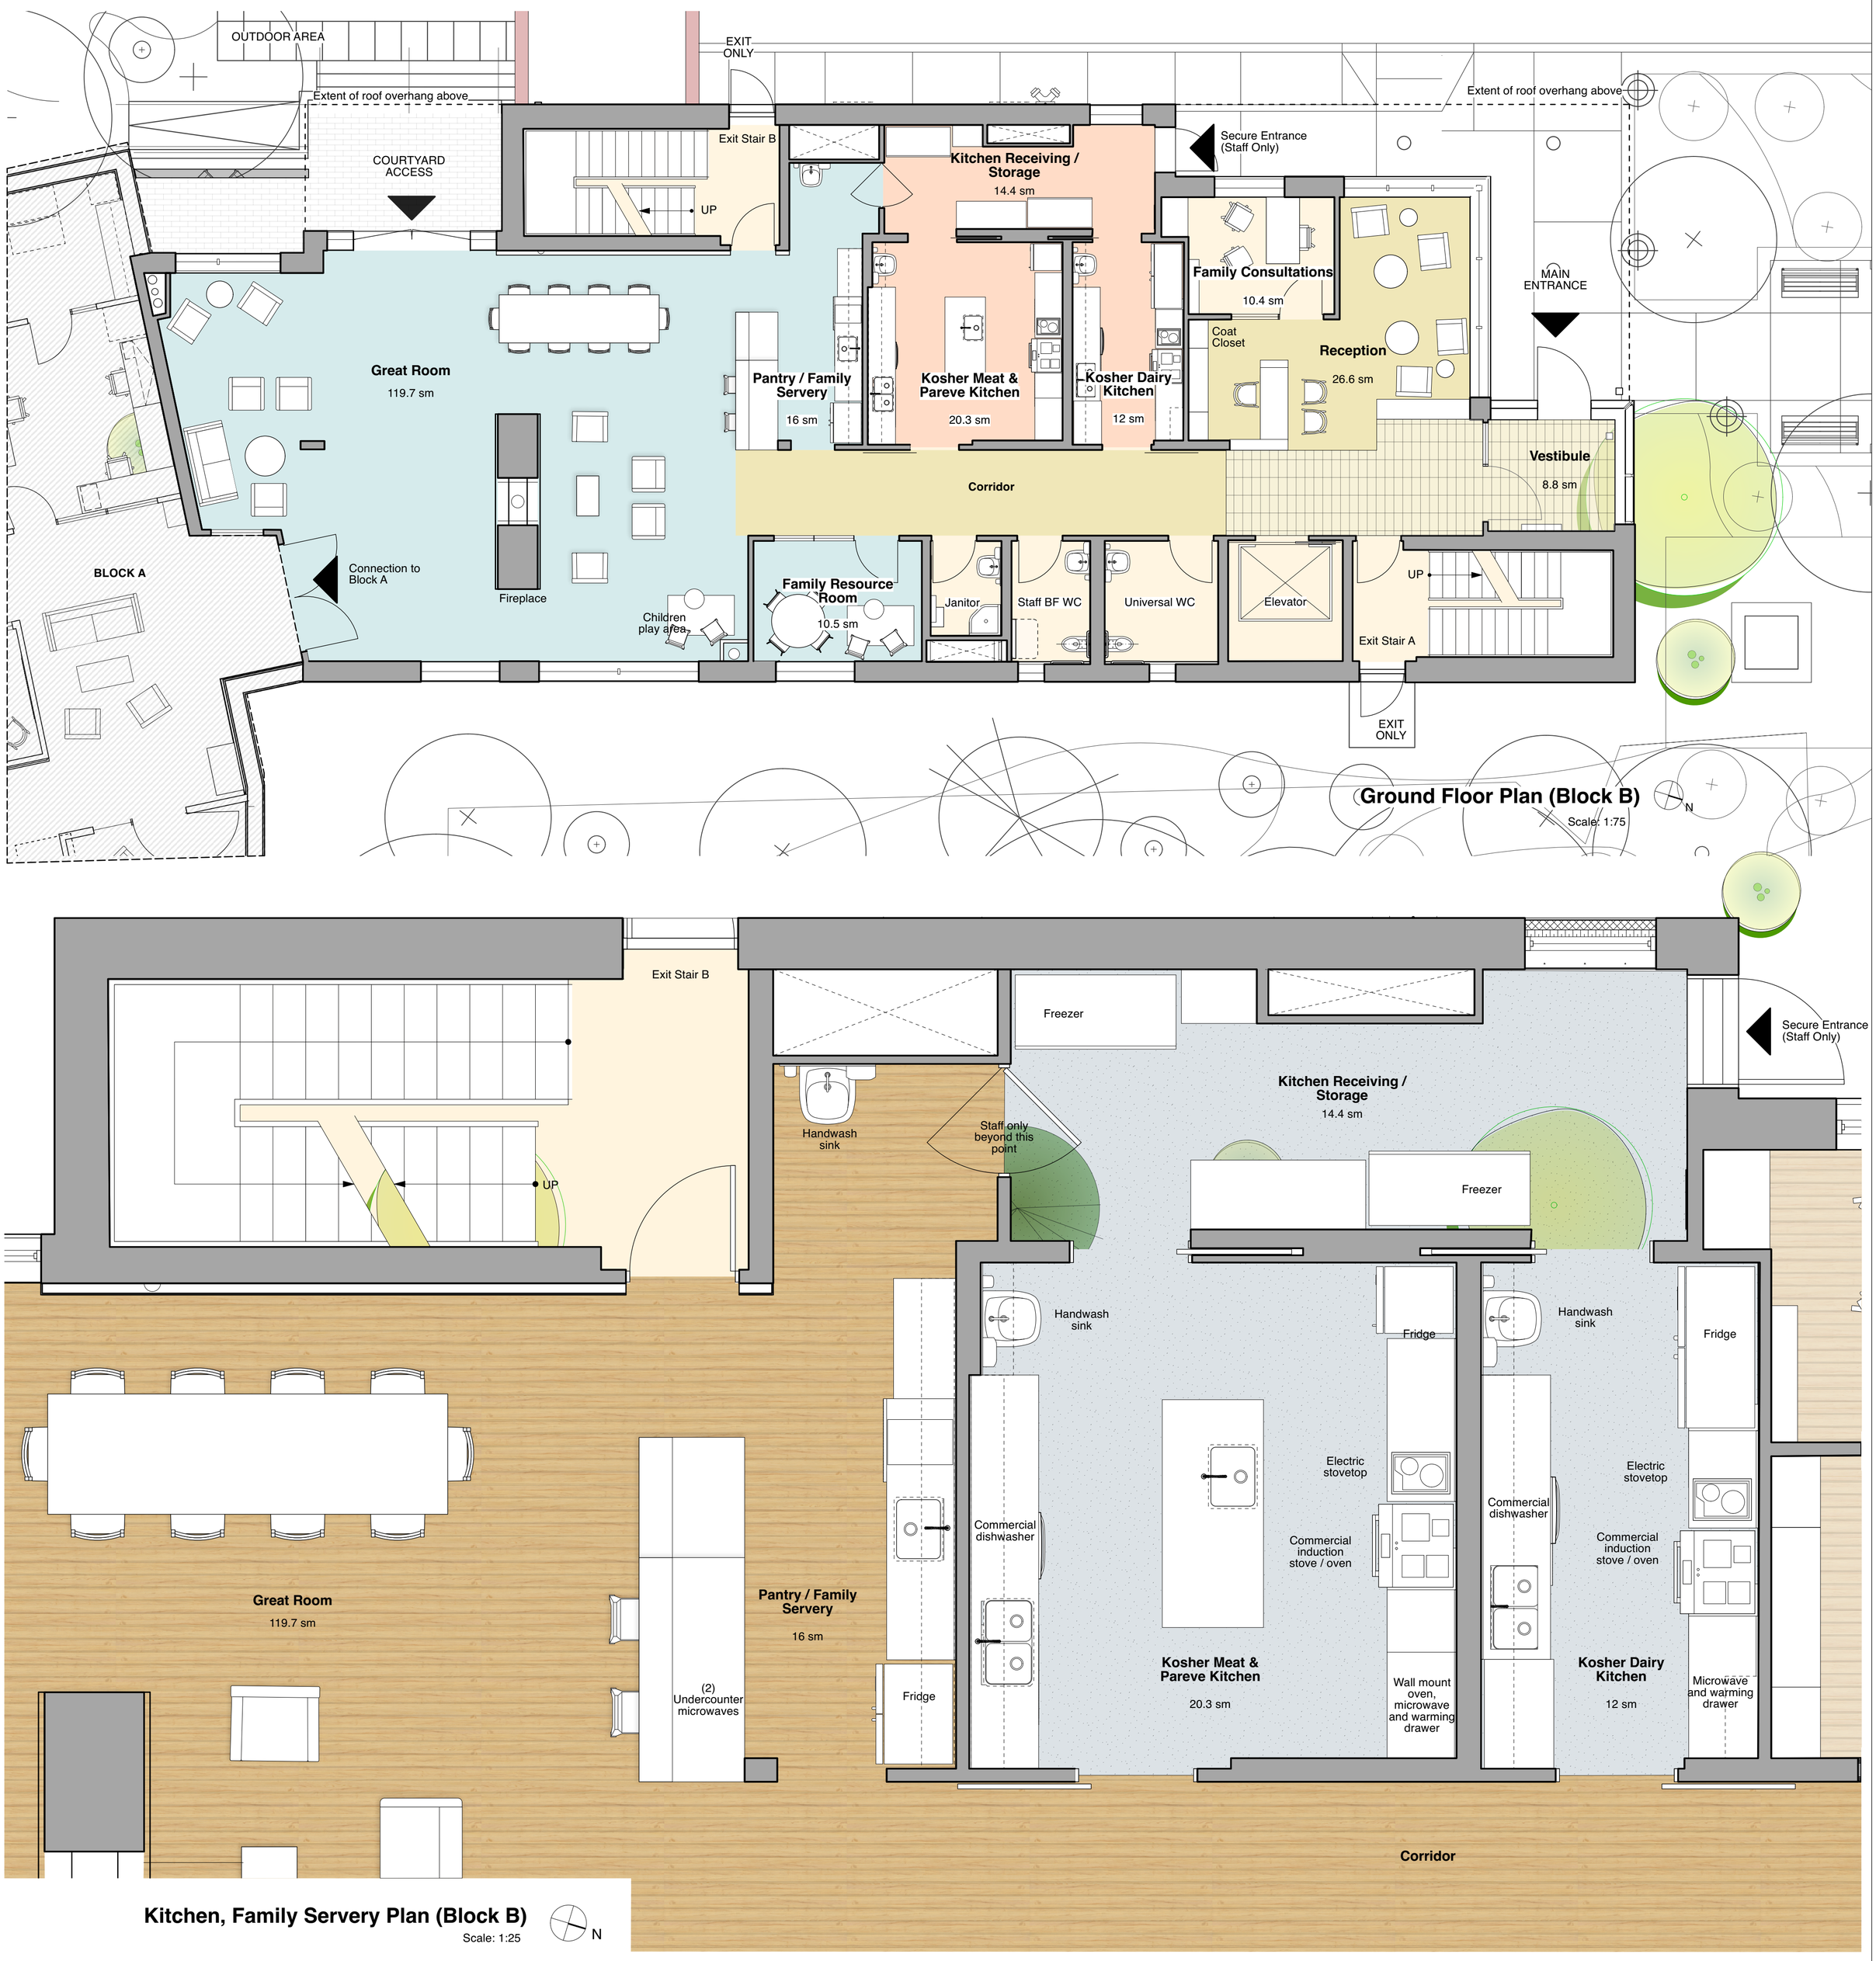

Presentation Drawings for:

Neshama Hospice

3 Cadillac Avenue, North York, ON M3H 1R9

Neshama Hospice

NESHAMA HOSPICE

Hilditch Architect Inc.

401 Richmond Street West, Suite 139
Toronto, Ontario M5V 3A8
t: (416) 977-7877 f: (416) 977-8460
www.hilditch-architect.com